Sierra Park Water Company Water System Schematic Map

Mi-Wuk Village
Tuolumne County, CA

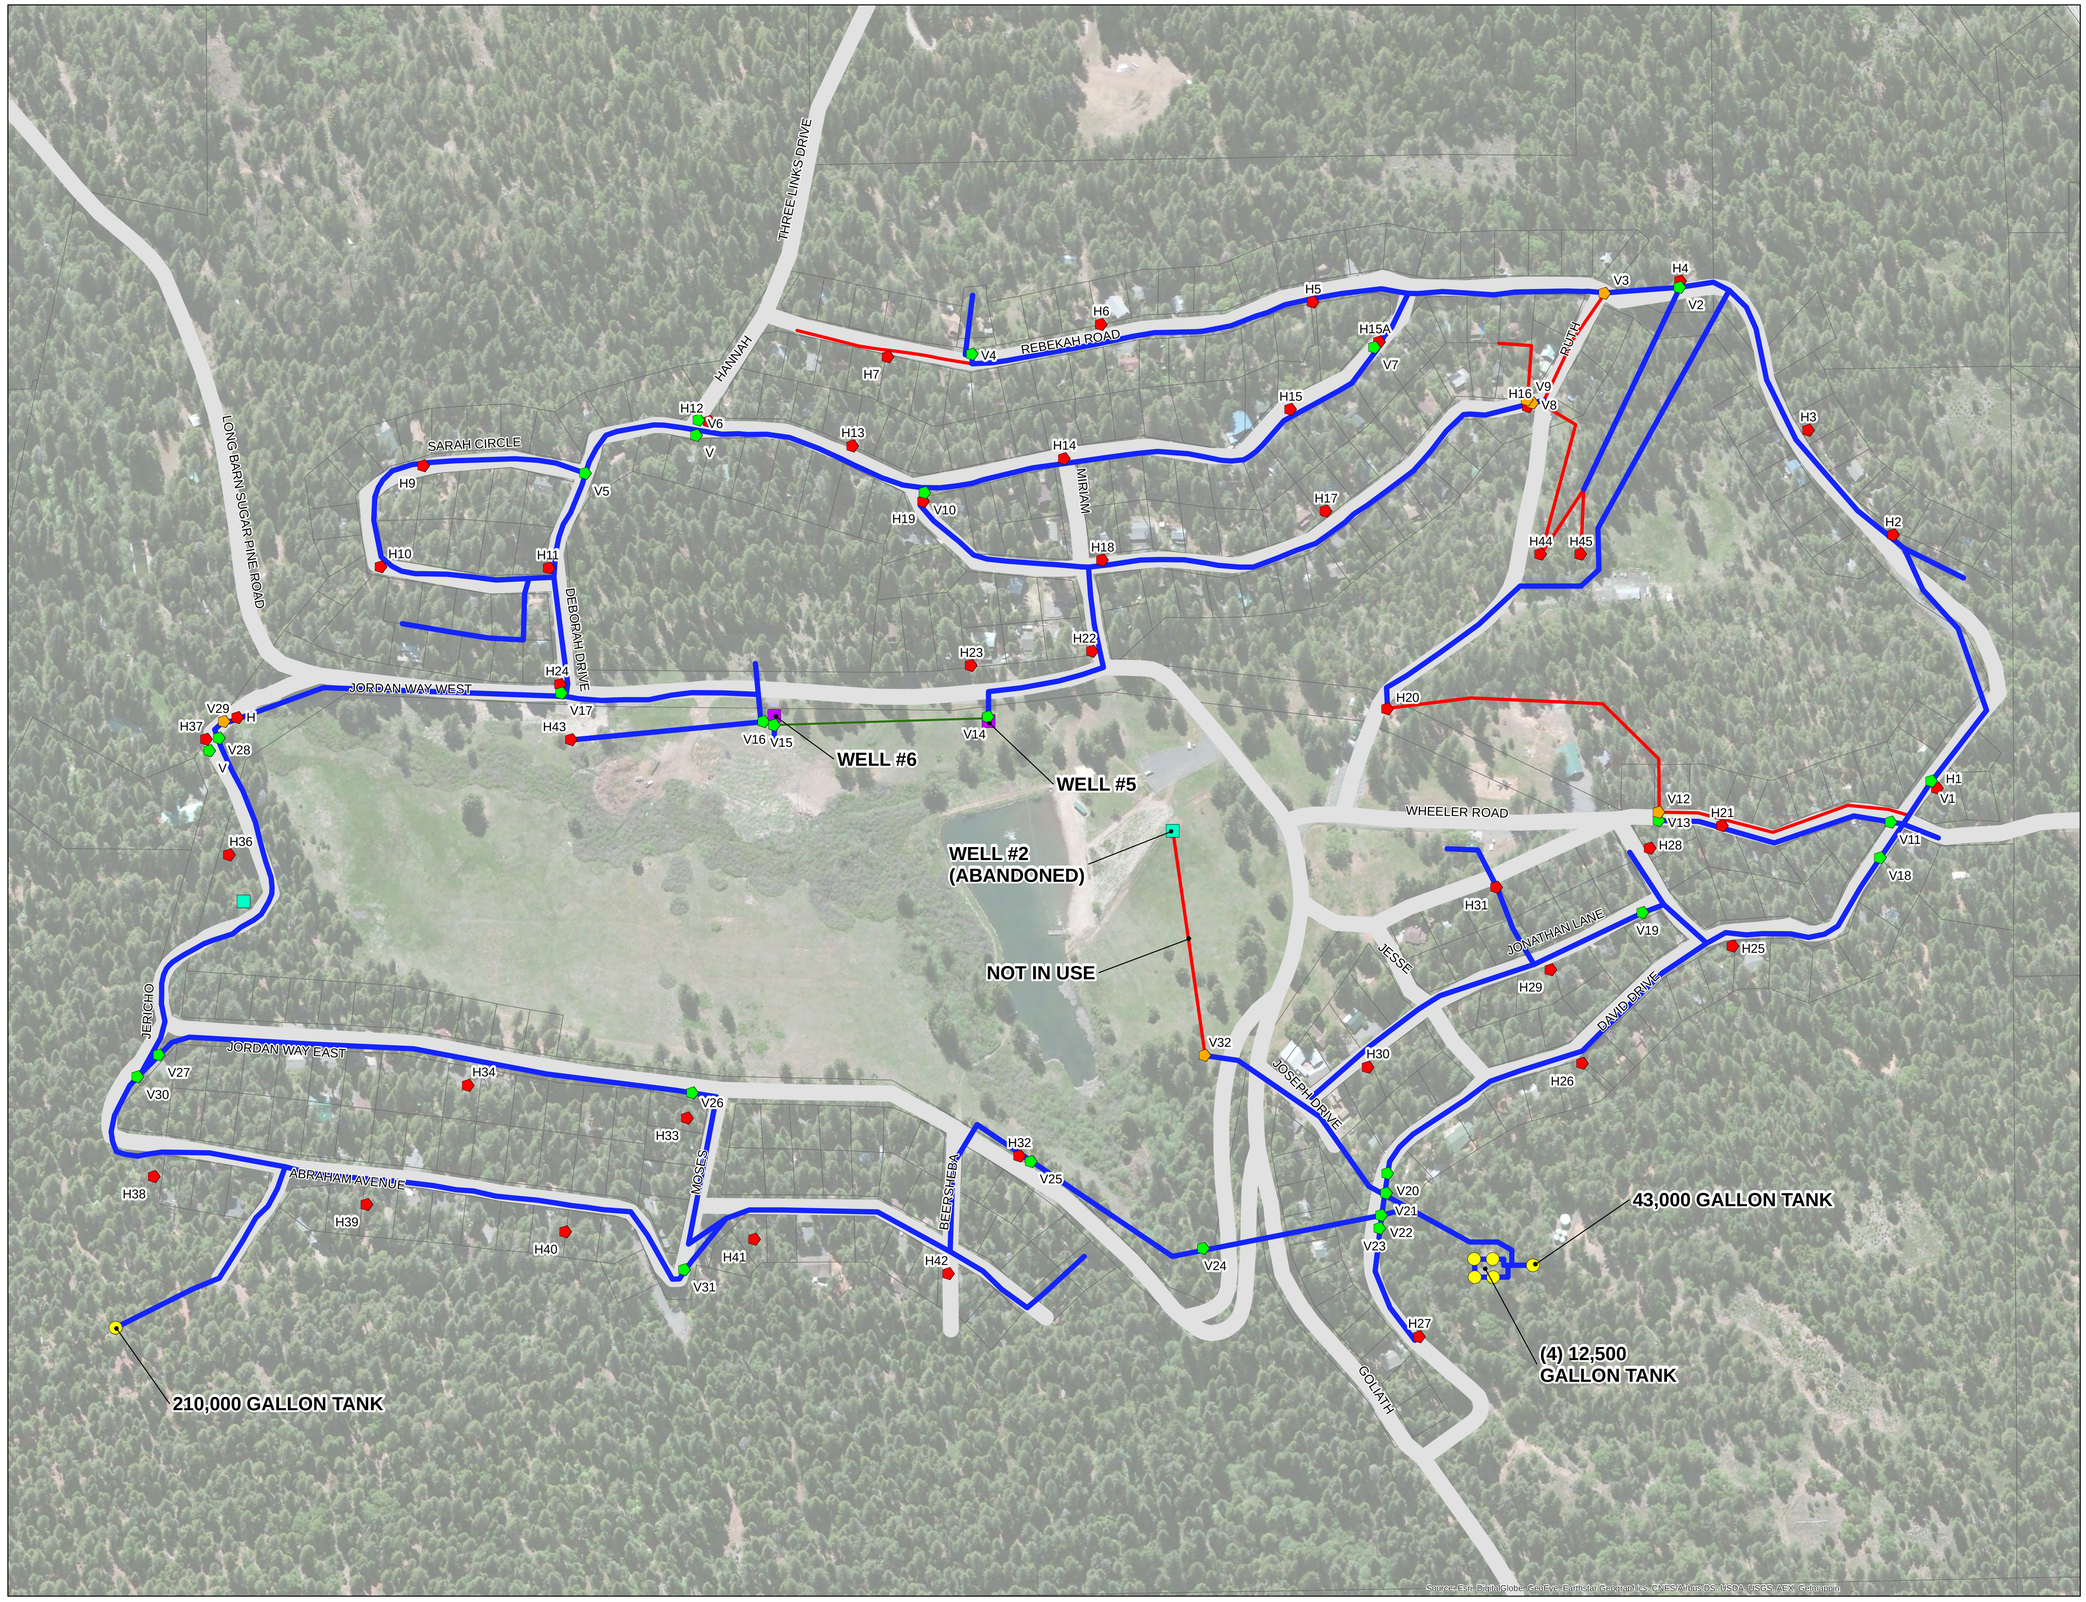

Legend

- 2" Valve
- 4" Valve
- Hydrant
- Tank
- Well Site
- Well Site (Abandoned)
- 4" Water Main
- 2" Water Main
- 6" Water Main

N

0 125 250 500 Feet

BLACKWATER
CONSULTING ENGINEERS, INC.

MAINLINE VALES		
No.	**Size**	**Address**
1	4"	22230 David
2	4"	25404 Rebekah
3	2"	25404 Rebekah
4	4"	25200 Rebekah
5	4"	22132 Sarah
6	4"	25122 Deborah
7	4"	25343 Deborah
8	4"	22101 Ruth
9	2"	22101 Ruth
10	4"	25194 Esther
11	4"	25500 Wheeler
12	2"	25430 Wheeler
13	2"	25430 Wheeler
14	4"	Well 5
15	6"	Well 6
16	4"	Well 6
17	4"	Corner of JWW and Deborah Lot 1
18	4"	Vacant Lot 33
19	4"	25419 Jonathan
20	4"	25339 David
21	4"	25339 David
22	4"	25339 David
23	4"	25339 David
24	4"	Before Bridge on JWE
25	4"	25209 JWE
26	4"	22359 Moses
27	4"	24924 JWE
28	4"	B. S. Camp Parcel A Before Creek
29	4"	B. S. Camp Parcel A After Creek
30	4"	24929 JWE
31	4"	25103 Abraham
32	4"	Field

KEY
B.S. - Boy Scout Camp
JWW - Jordan Way West
JWE - Jordan Way East

FIRE HYDRANTS	
No.	**Address**
1	22230 David
2	25514 Rebekah
3	25482 Rebekah
4	25404 Rebekah
5	25304 Rebekah
6	25237 Rebekah
7	25161 Rebekah
8	-
9	22145 Sarah
10	22157 Sarah
11	25054 Deborah
12	25122 Deborah
13	25144 Deborah
14	25232 Deborah
15	25300 Deborah
16	22101 Ruth
17	25312 Esther
18	25246 Esther
19	25194 Esther
20	Basketball Court
21	25470 Wheeler
22	22185 JWW
23	22192 JWW
24	Corner JWW and Deborah Lot 1
25	25393 David
26	David Between H25 and H27
27	25325 David
28	25431 Wheeler
29	25385 Jonathan
30	25323 Jonathan
31	25377 Old Jordan Way
32	25209 JWE
33	22359 Moses
34	25023 JWE
35	24929 JWE
36	B. S. Camp Building - Parcal A
37	B. S. Camp Parcel A before creek
38	24927 Abraham
39	24993 Abraham
40	25053 Abraham
41	25127 Abraham
42	22405 Abraham
43	Pine Needle Yard
44	Corp Yard Road
45	Corp Yard Gate